LEGEND


S.NO.	DESCRIPTION
	DRAIN CHANNEL
	SLOPE
	100ø SOIL PIPE
	100ø WASTE PIPE
COP	CLEAN OUT PLUG
	DRAINAGE SUMP RISER
	SEWERAGE SUMP RISER
FHC	FIRE HOSE CABINET

LEGEND

S.NO.	DESCRIPTION
DR	100ø DRAINAGE SUMP RISER PIPE
SR	100ø SEWERAGE SUMP RISER PIPE

SCHEDULE OF DOOR –WINDOW

RMK.	WIDTH	HEIGHT	CILL LVL.	LIN. LVL.
FD	1500	2400	--	2400
D	1000	2400	--	2400
D1	950	2400	--	2400
D2	900	2400	--	2400
D3	750	2400	--	2400

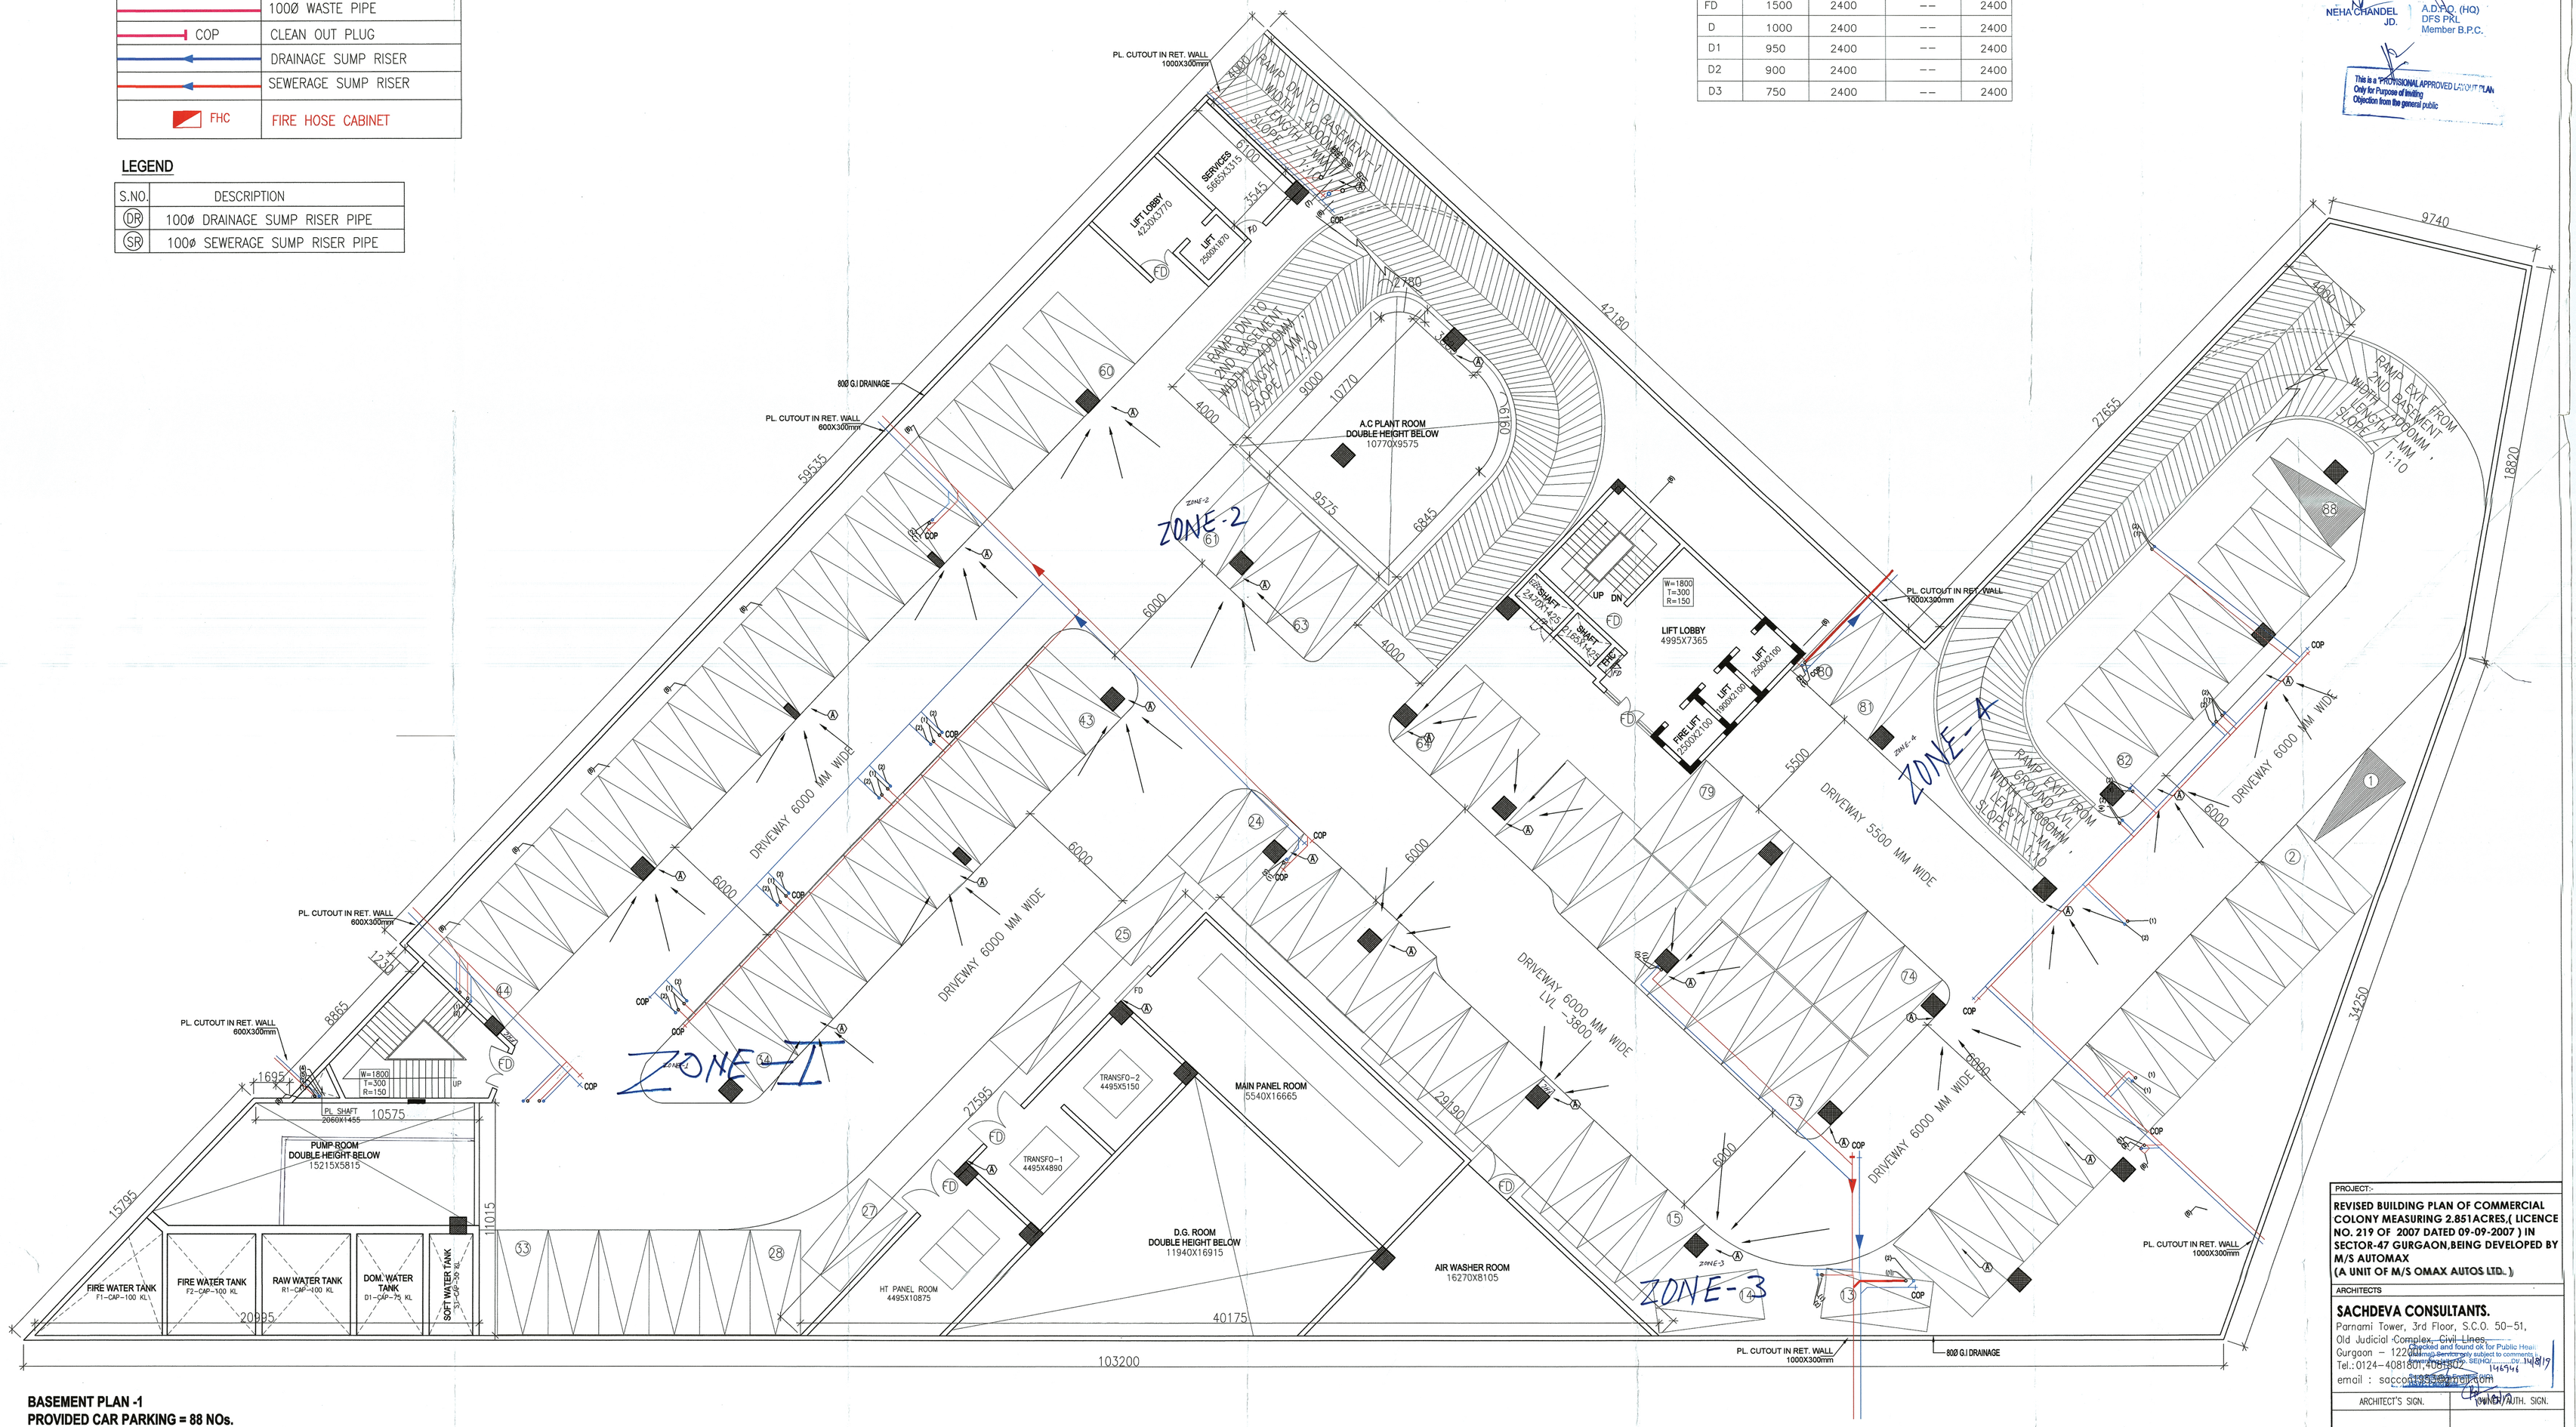

BASEMENT PLAN -1
PROVIDED CAR PARKING = 88 NOs.

NEHA CHANDEL JD. | A.D.P.O. (HQ) DFS PRL Member B.P.C.

This is a PROVISIONAL APPROVED LAYOUT PLAN Only for Purpose of Inviting Objection from the general public

PROJECT:-

REVISED BUILDING PLAN OF COMMERCIAL COLONY MEASURING 2.851ACRES,(LICENCE NO. 219 OF 2007 DATED 09-09-2007) IN SECTOR-47 GURGAON,BEING DEVELOPED BY M/S AUTOMAX (A UNIT OF M/S OMAX AUTOS LTD.)

ARCHITECTS

SACHDEVA CONSULTANTS.
Parnami Tower, 3rd Floor, S.C.O. 50-51,
Old Judicial Complex, Civil Lines,
Gurgaon – 122001(Haryana)
Tel.:0124-4081801,4081802
email : saccons@sify.com

Checked and found ok for Public Hearing/Comments. Service only subject to comments received at Hearing. DY. TP 18/7

ARCHITECT'S SIGN. | OWNER'S/AUTH. SIGN.

PALLAVI PEDIRA ARCHITECT CA/2015/33315 Sachdeva Consultants Parnami Tower, 3rd Floor SCO 50-51, Old Judicial Complex Civil Lines, Gurgaon 122001 (Hr.)

Scale : 1 : 100

Drawing Title:- BASEMENT PLAN -1

Drawing No:- 2